Site Plan

N

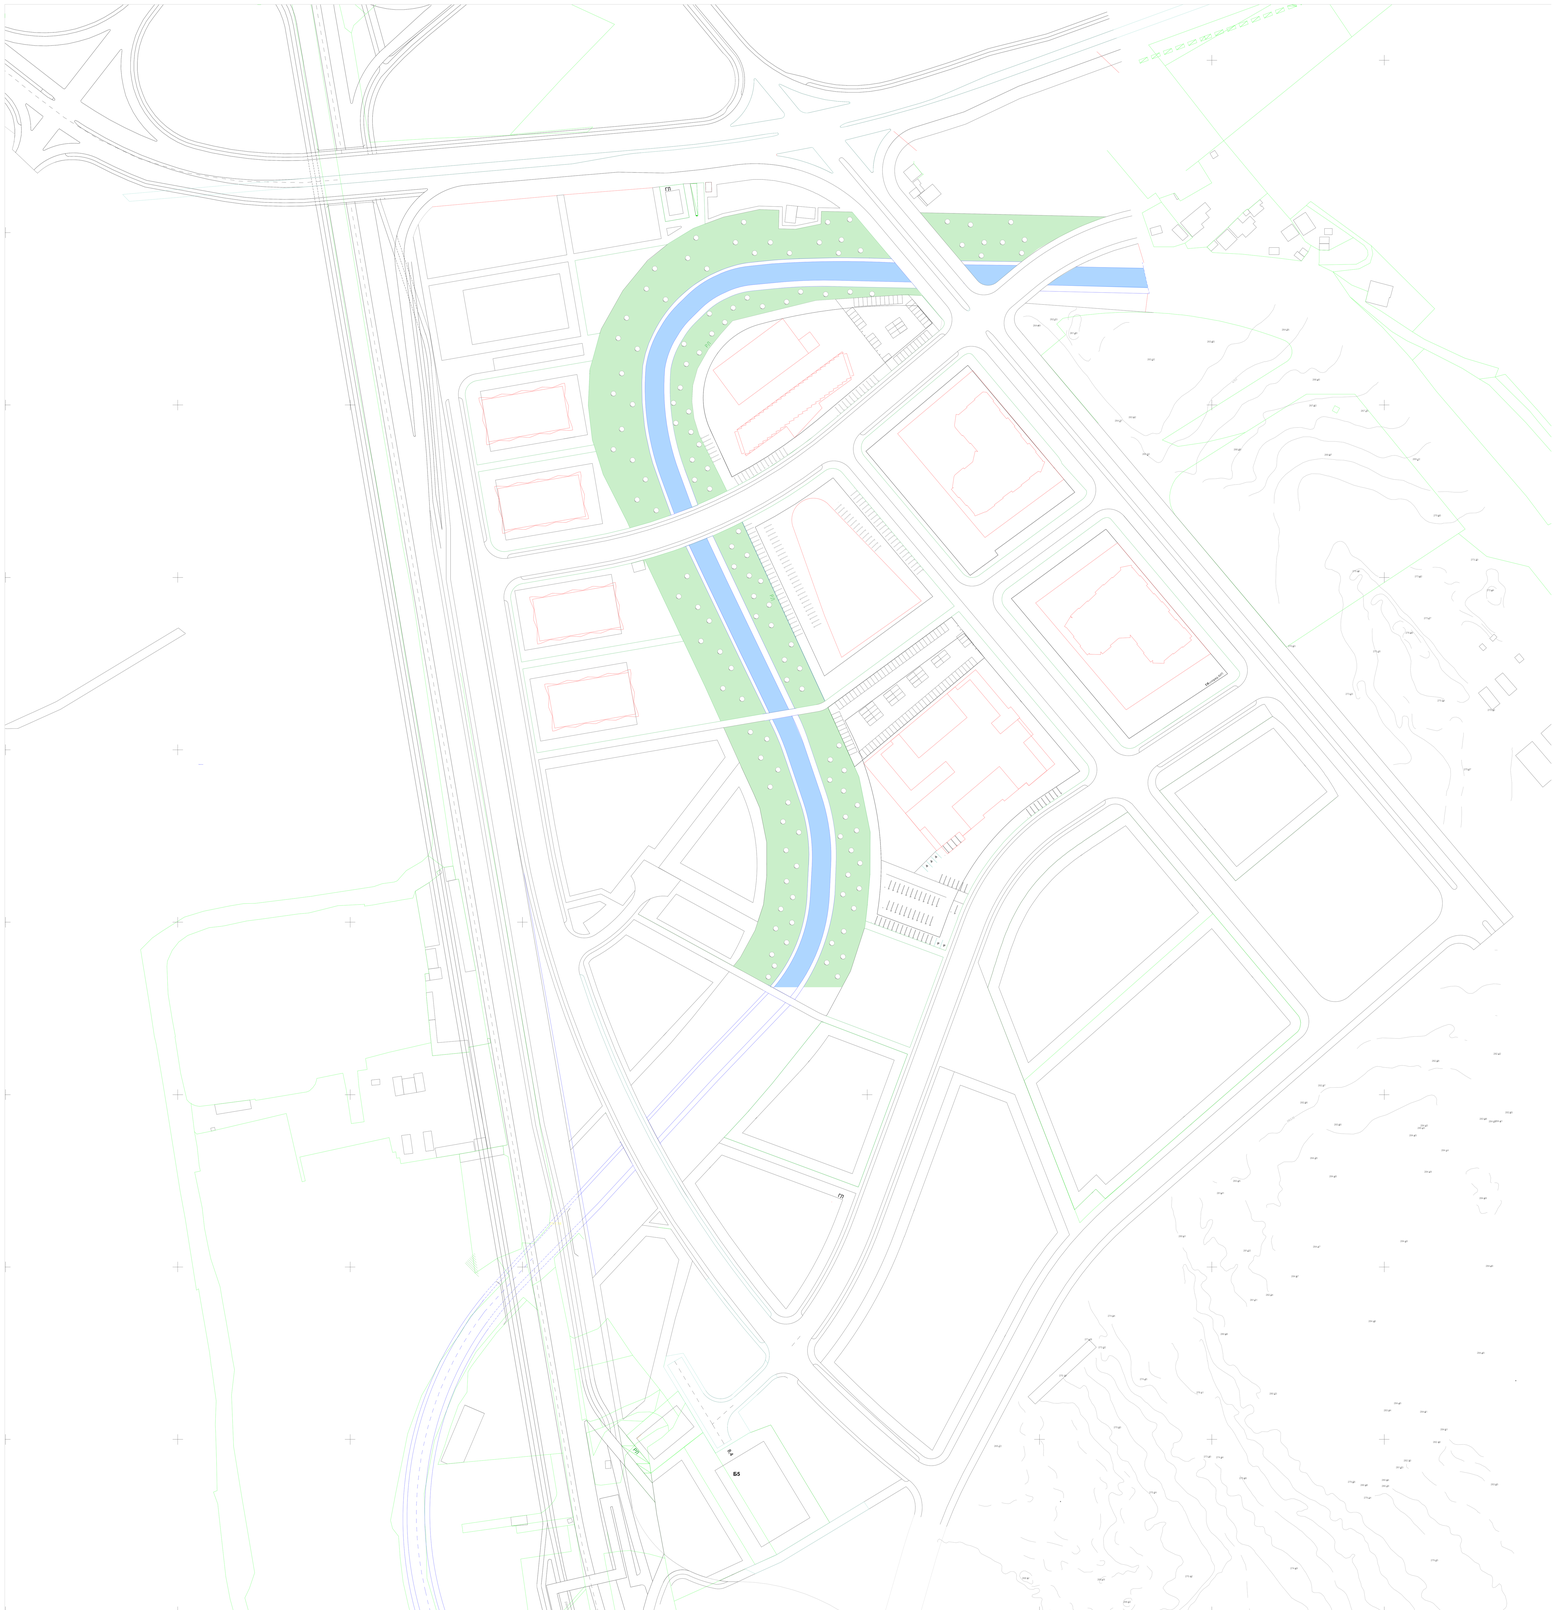

Scale : 1:500

Conceptual Diagram

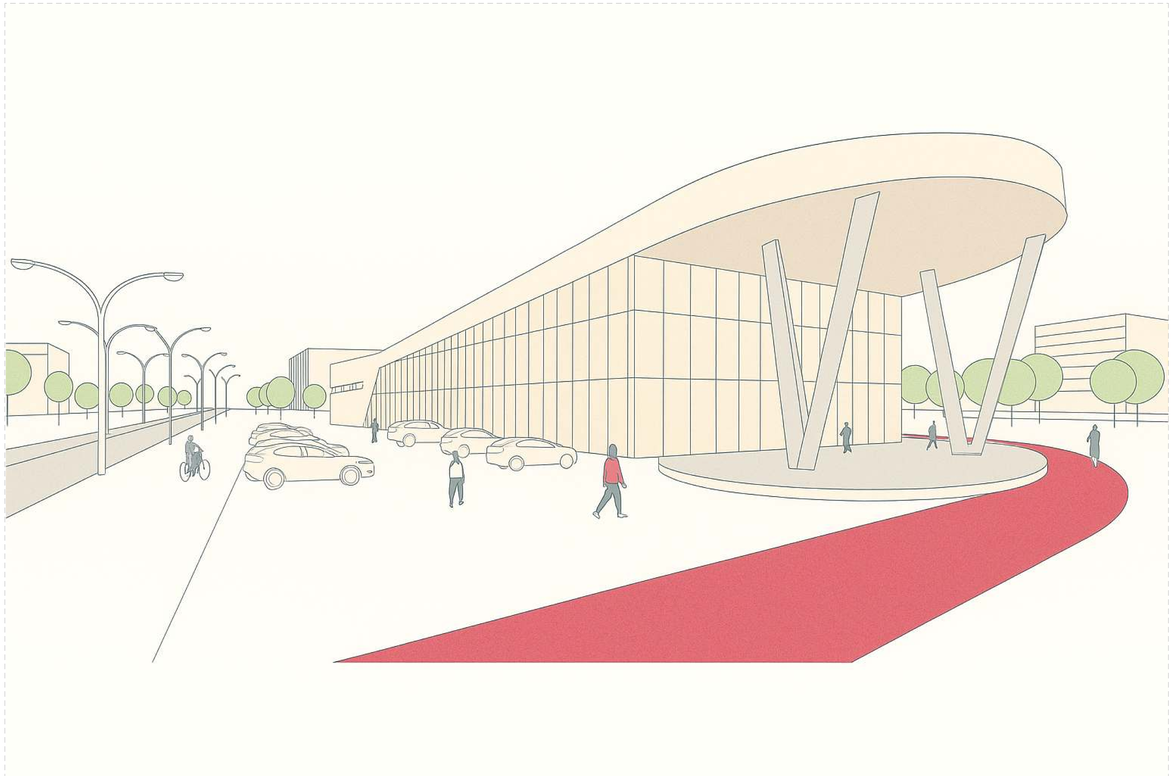

3D Images

NEW CITY SKOPJE
The Commercial Facility of the City

NEW CITY SKOPJE
Aerial View

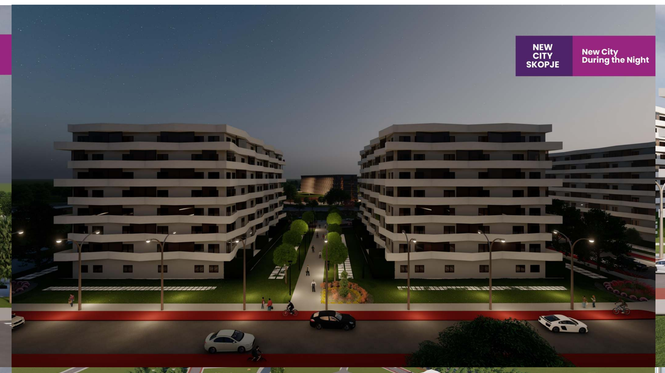
NEW CITY SKOPJE
New City During the Night

NEW CITY SKOPJE
Street Connectivity

NEW CITY SKOPJE
Residential Complex

NEW CITY SKOPJE
Panoramic View

NEW CITY SKOPJE
New City

NEW CITY SKOPJE
Features of the Hotel Facade

NEW CITY SKOPJE
New City

NEW CITY SKOPJE
the Relationship between Objects through Roads

NEW CITY SKOPJE
The linkage between objects via roads

NEW CITY SKOPJE
Rear Side of the Hospital

NEW CITY SKOPJE
Connection Between Intersections

NEW CITY SKOPJE
The city's natural landscapes seen from the river

NEW CITY SKOPJE
The city under Cloudy Weather

NEW CITY SKOPJE
Residential Building