



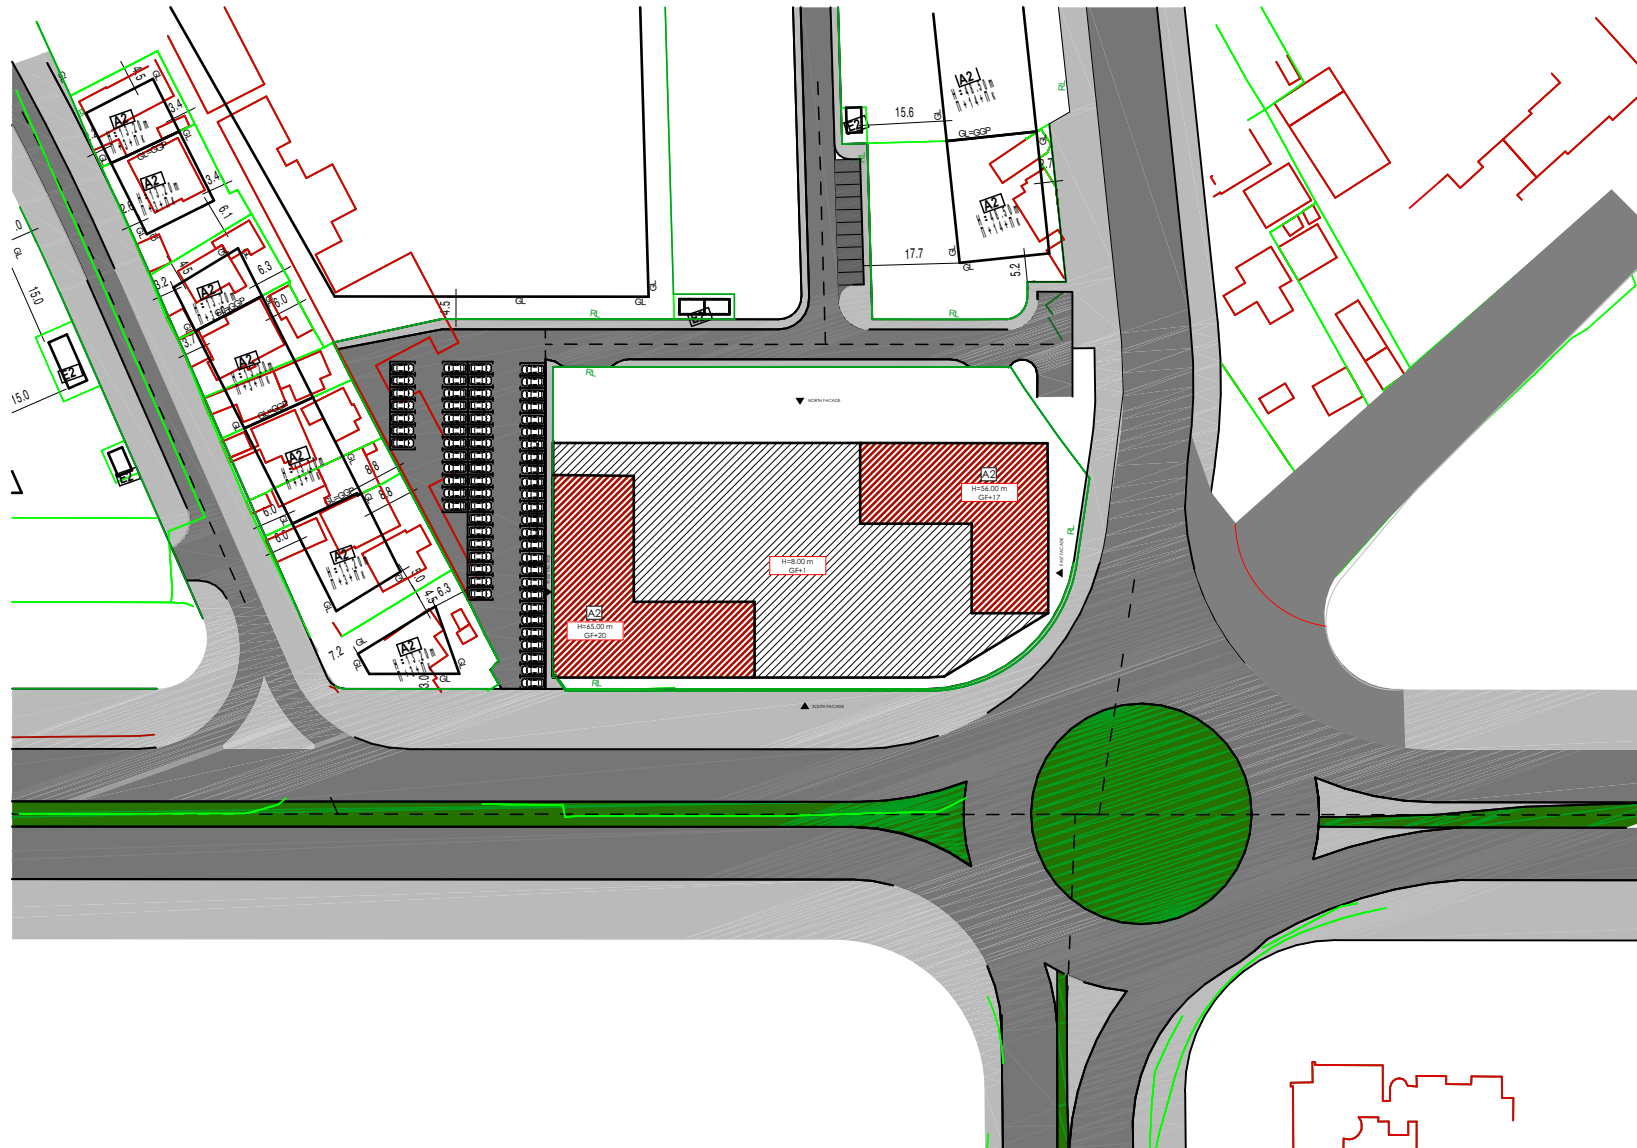


Scale : 1:1500

CONCEPTUAL DIAGRAM

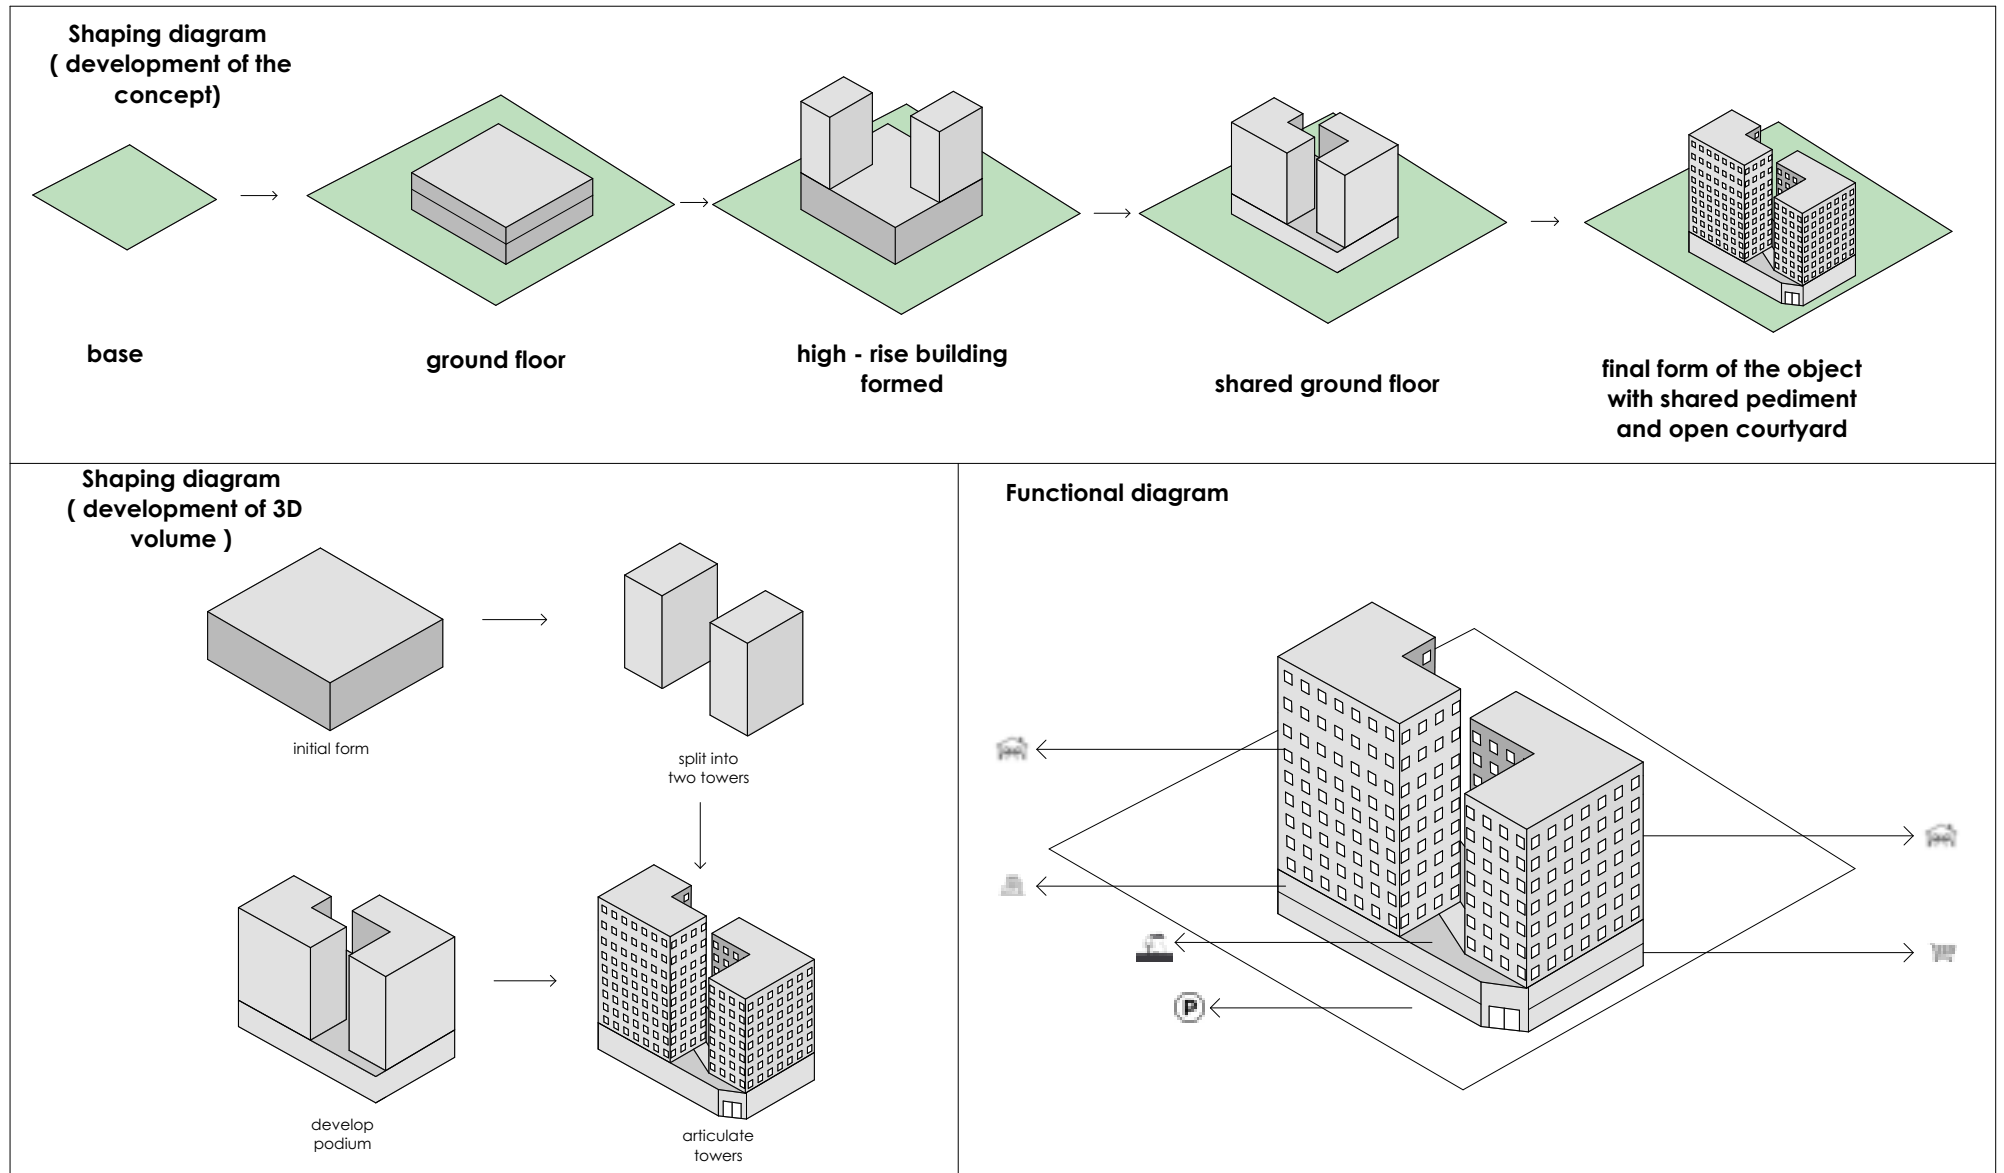


BASEMENT FLOOR -3

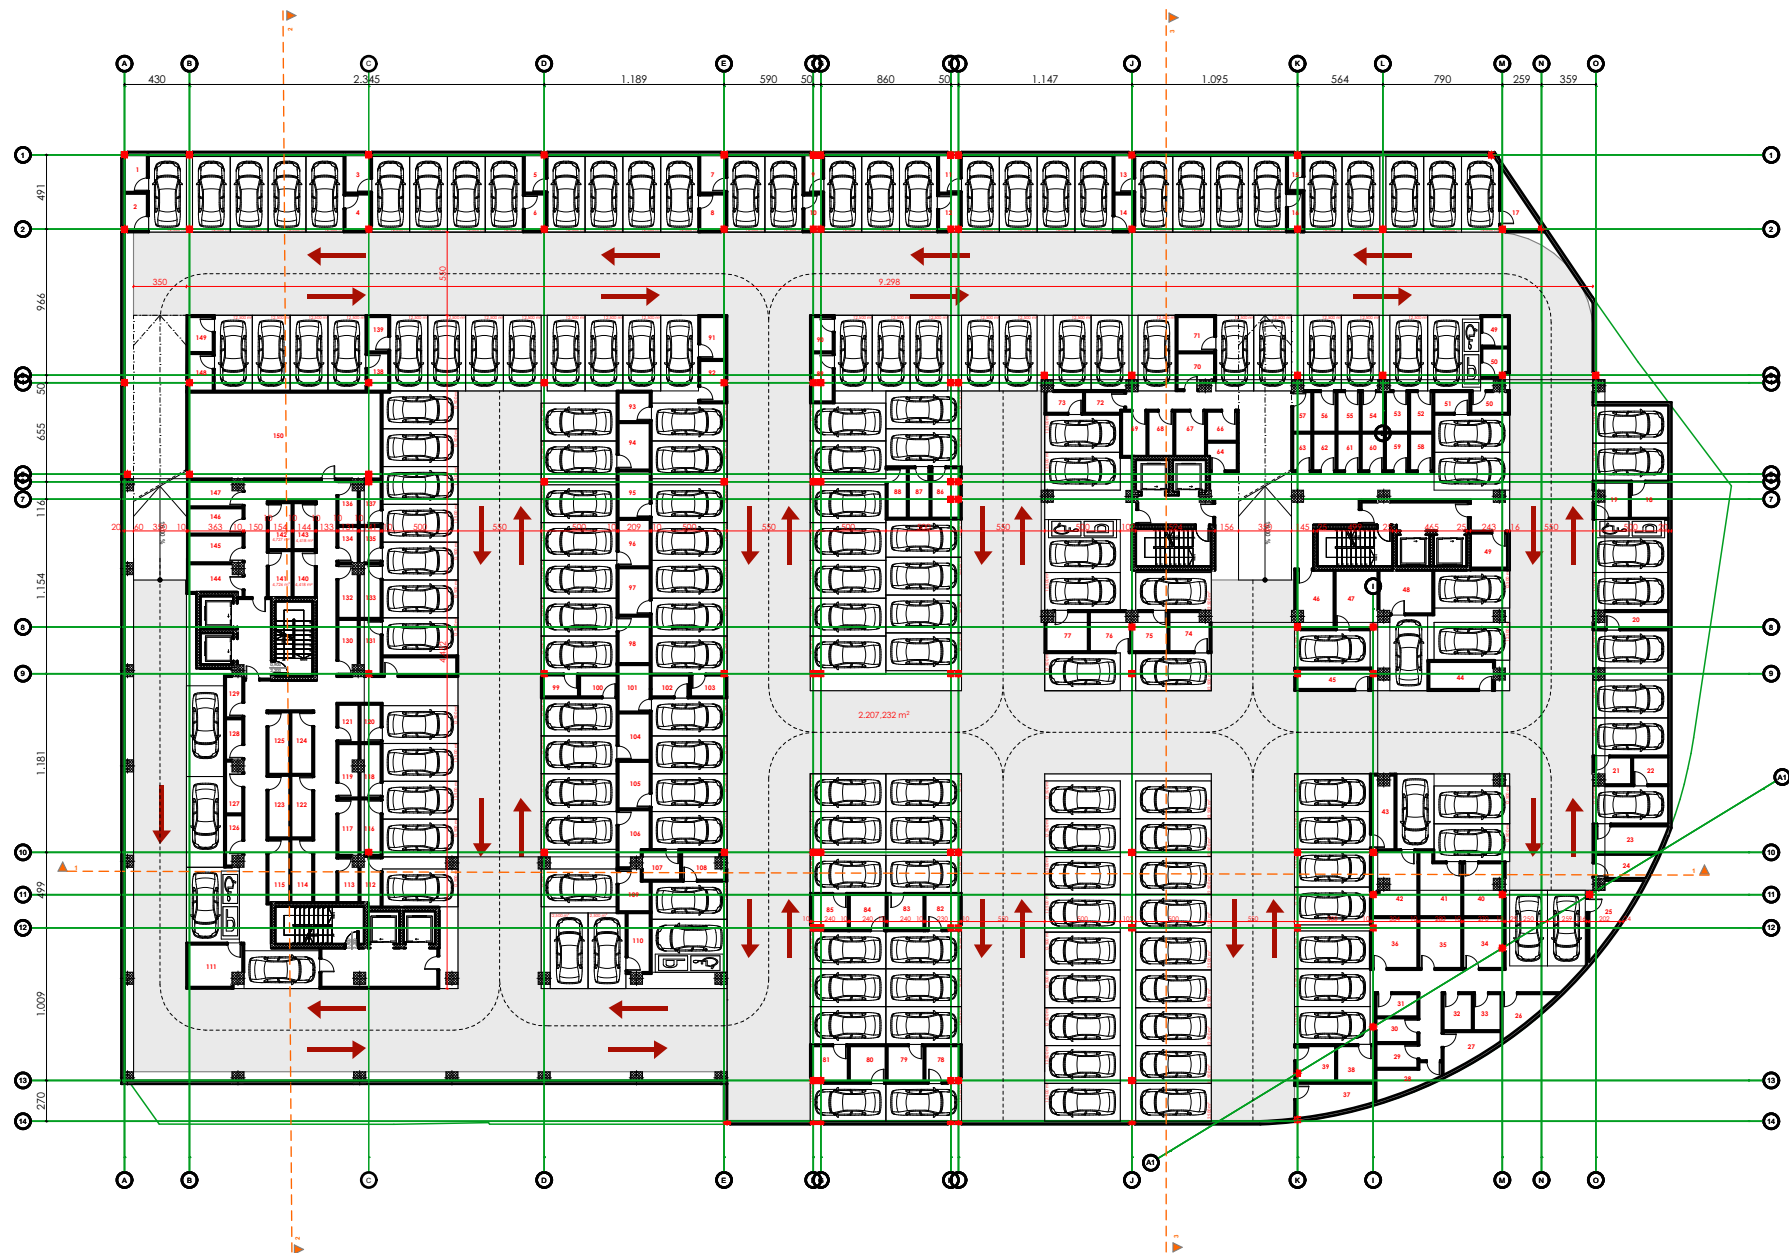


Scale : 1:500

BASEMENT FLOOR -2

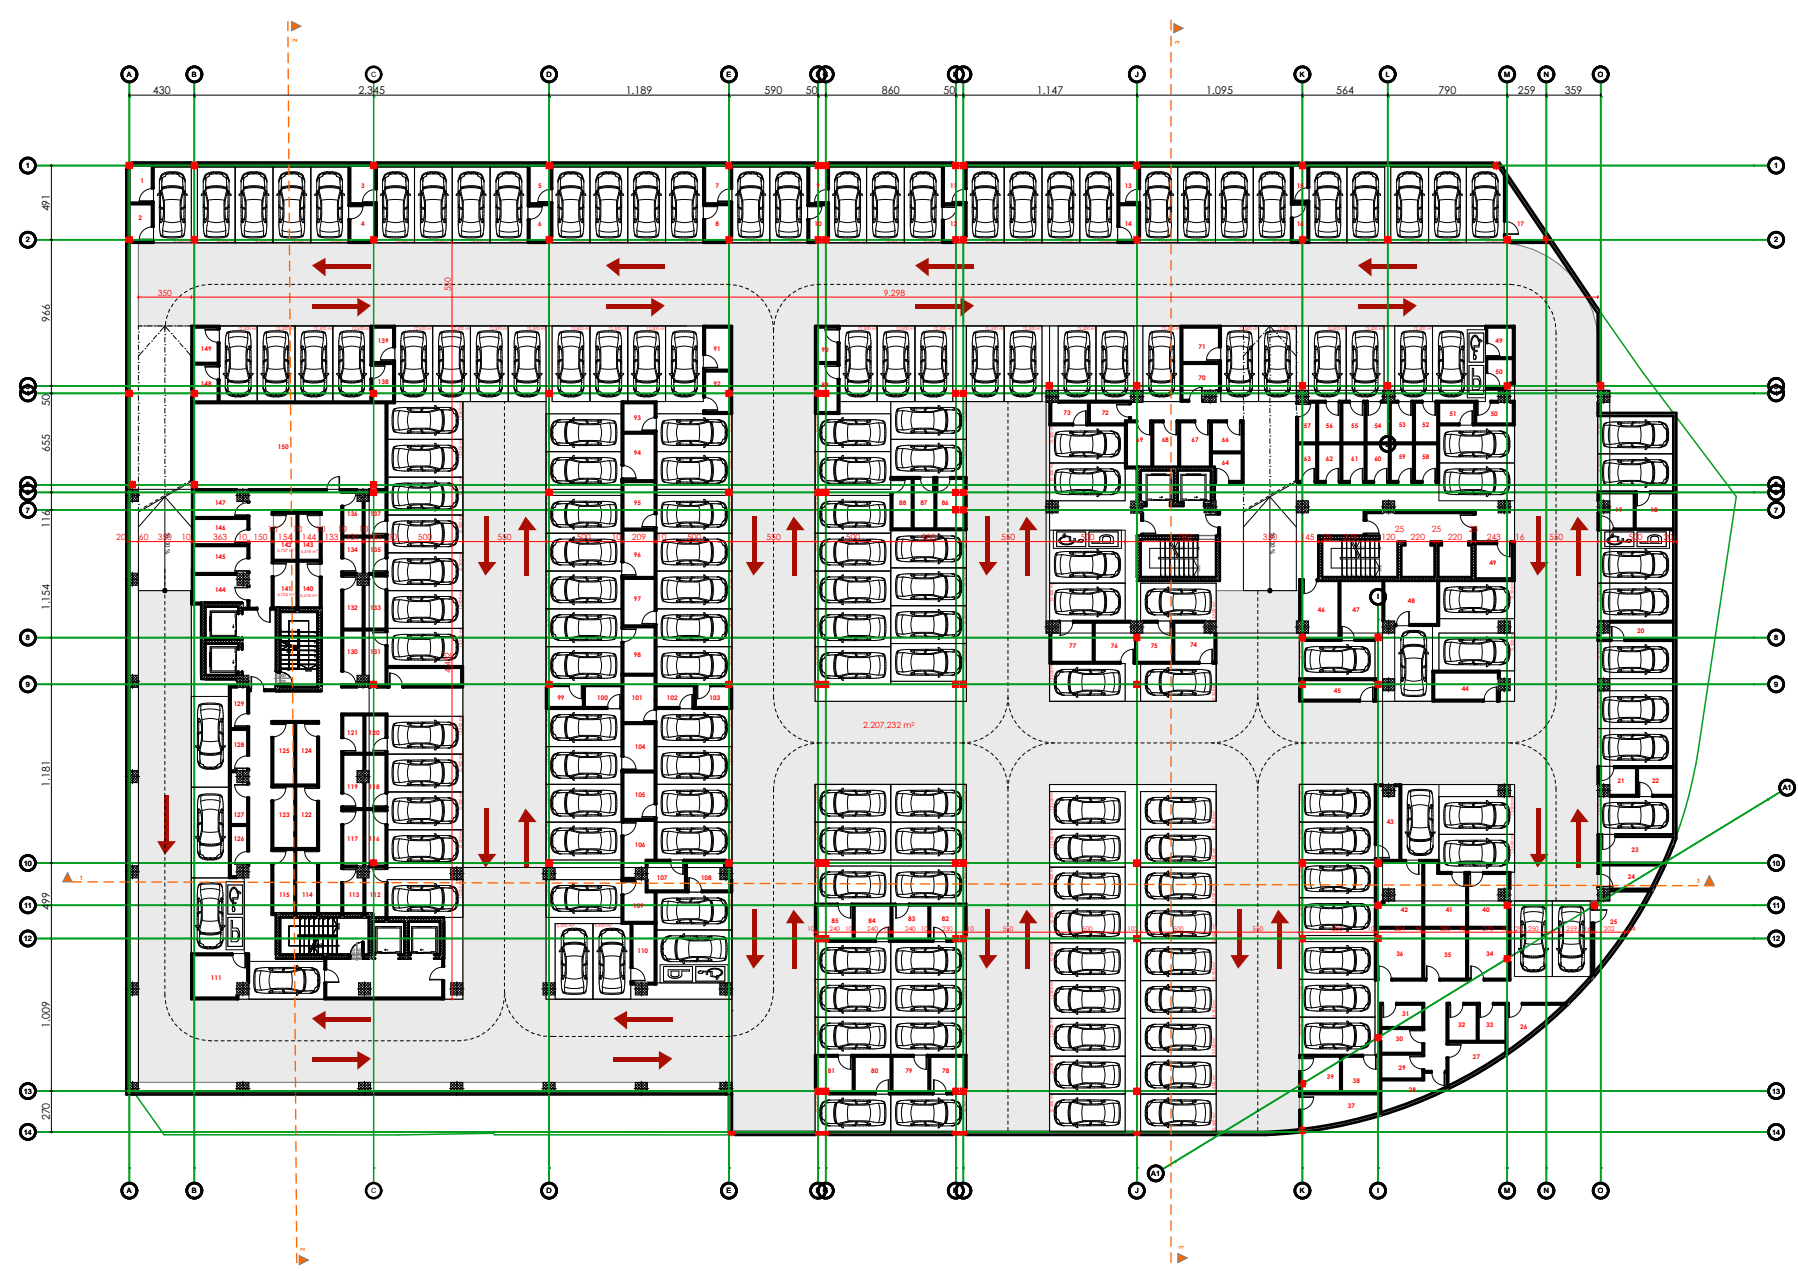


BASEMENT FLOOR -1

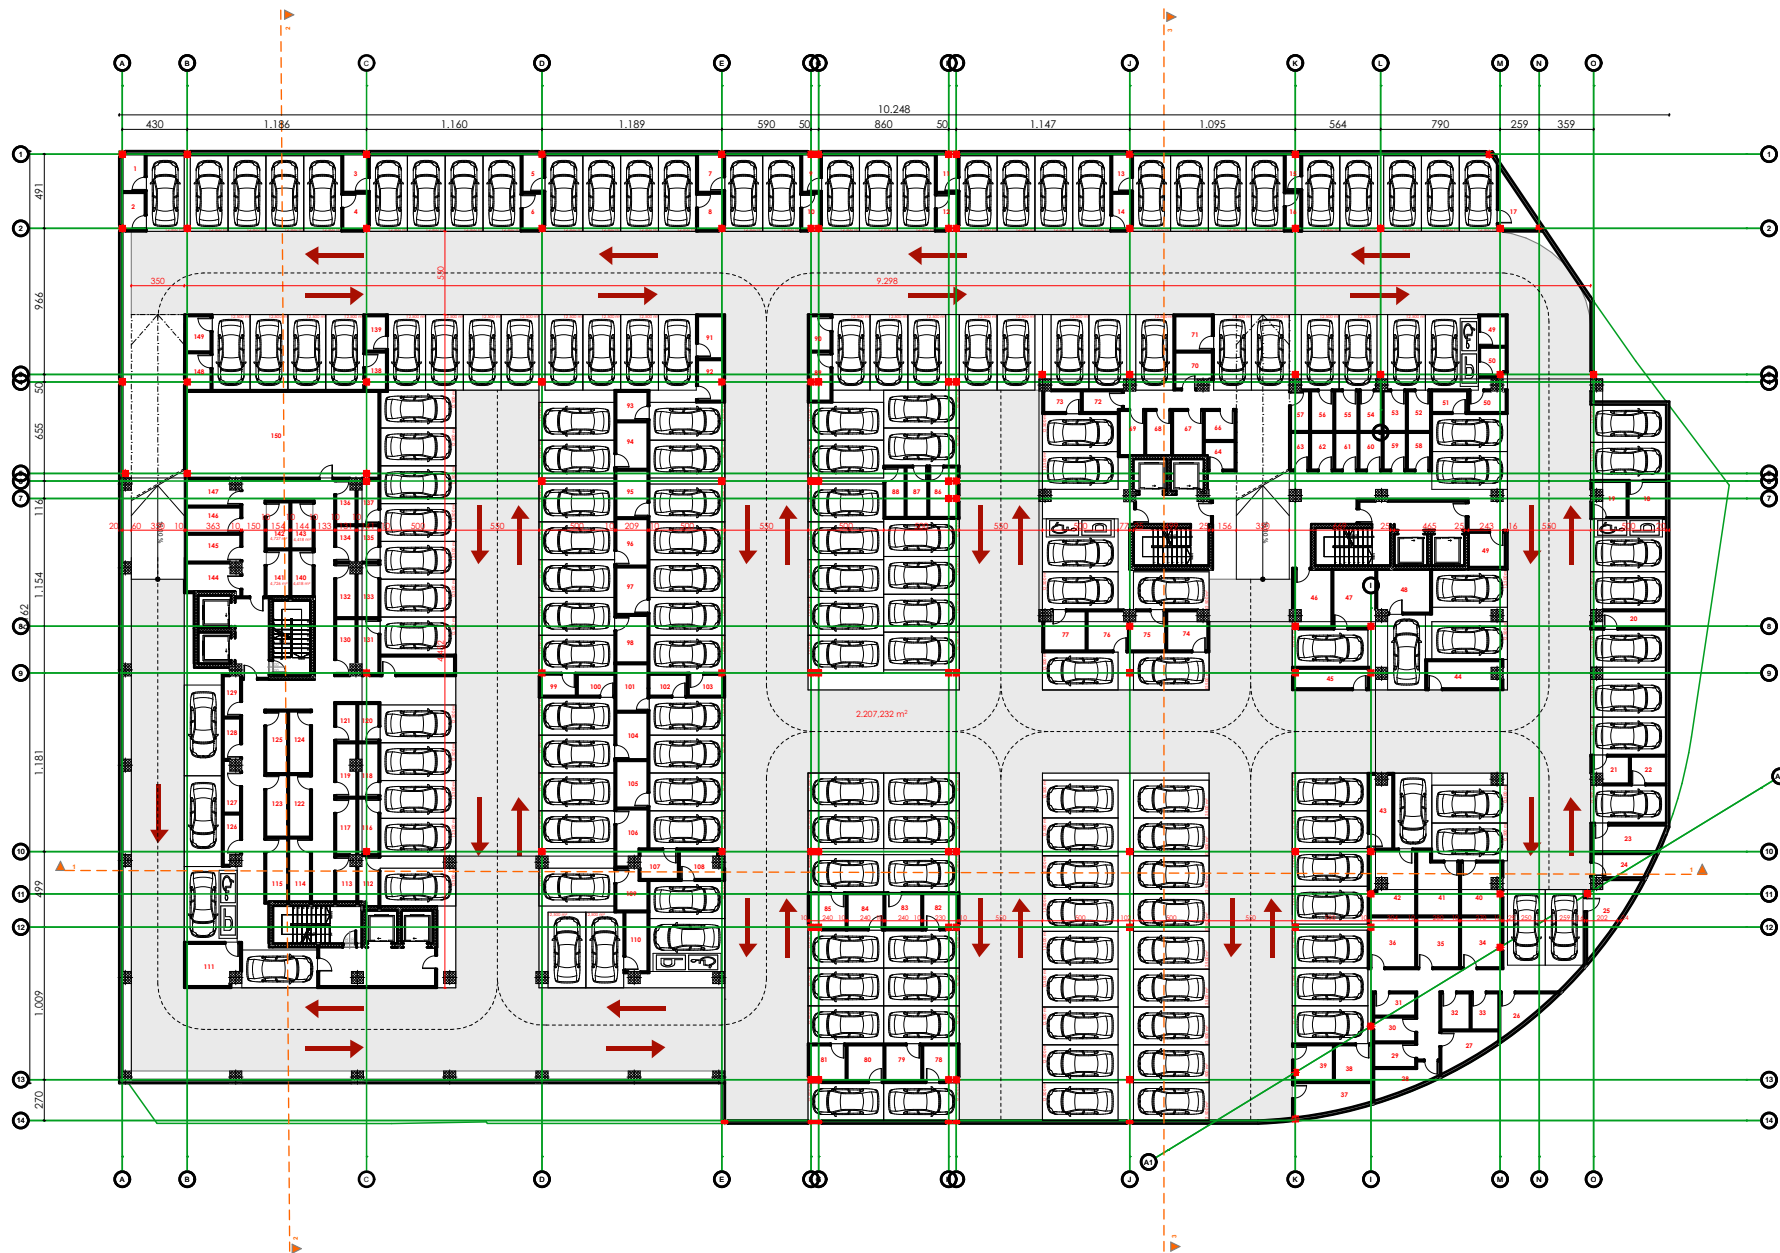


Scale : 1:500

GROUND FLOOR

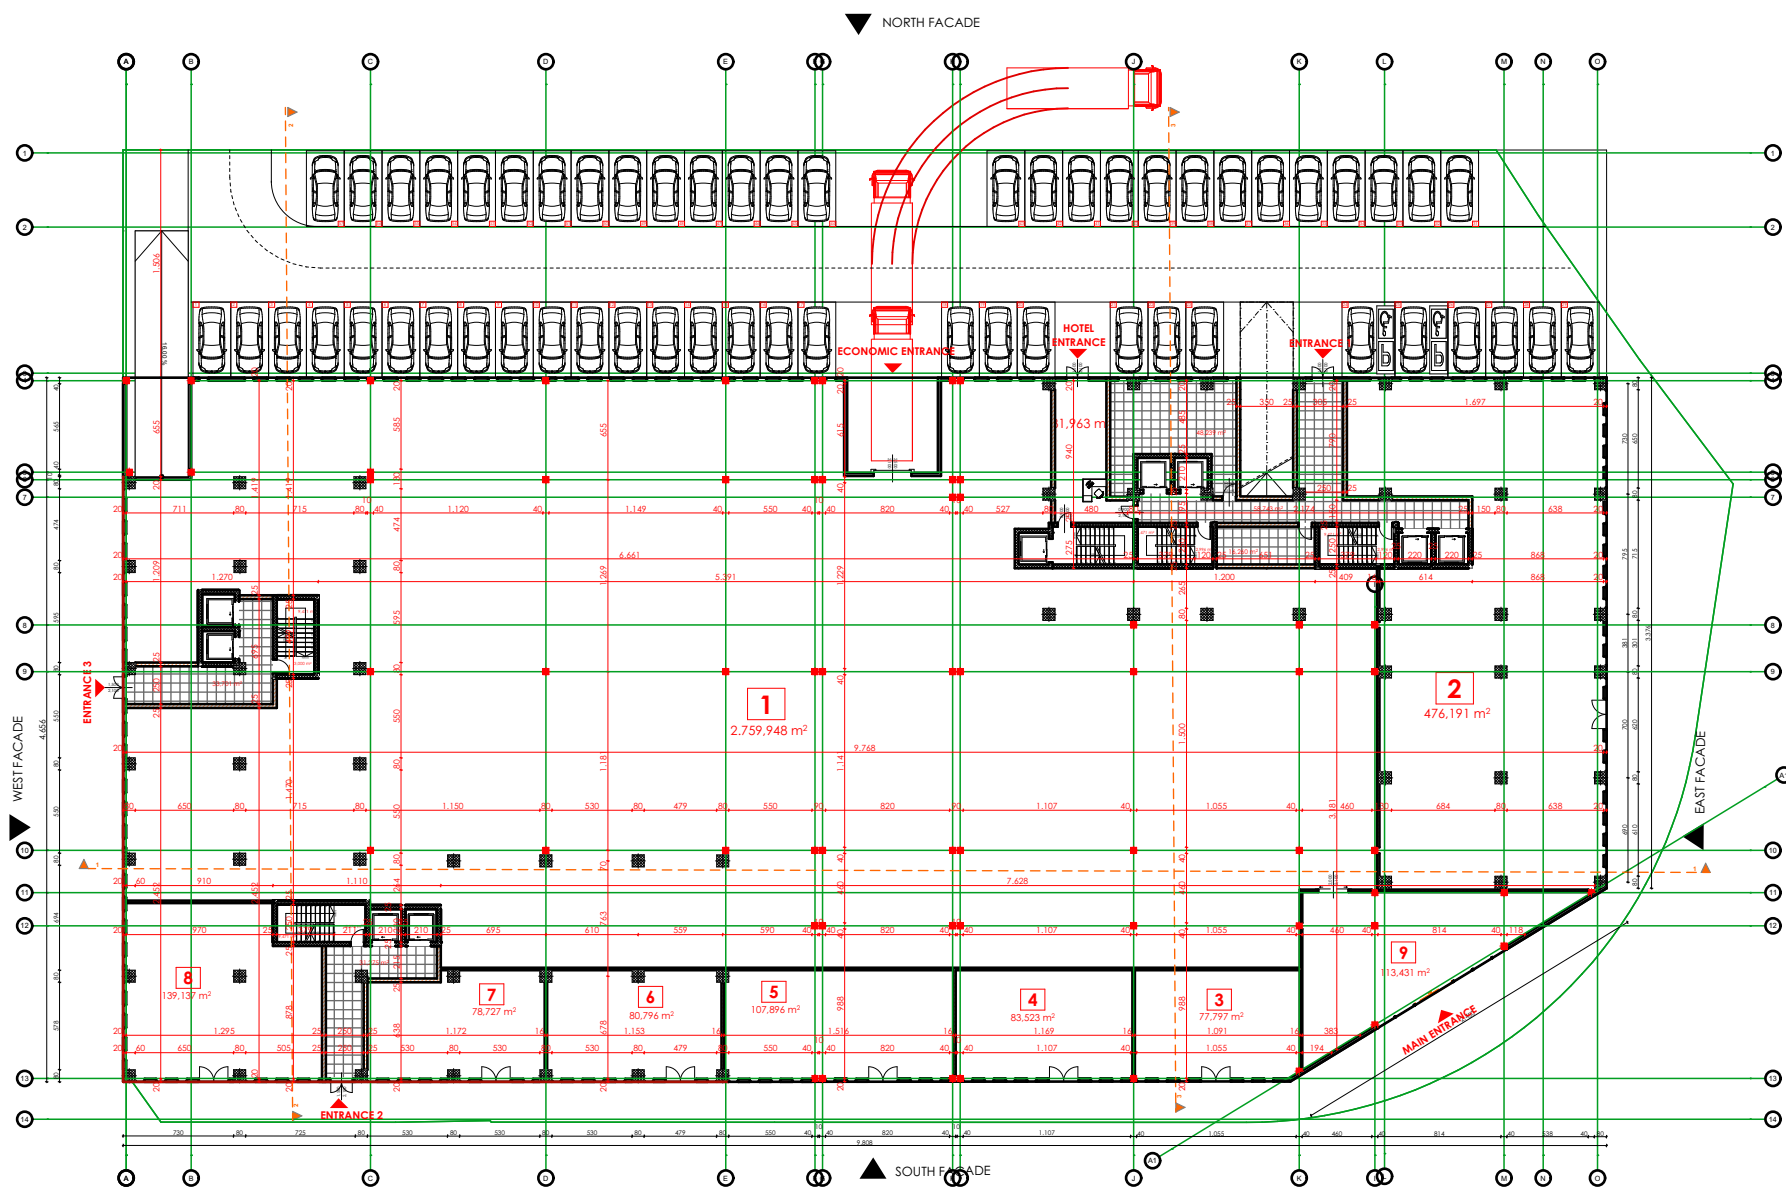



Scale : 1:500

FIRST FLOOR

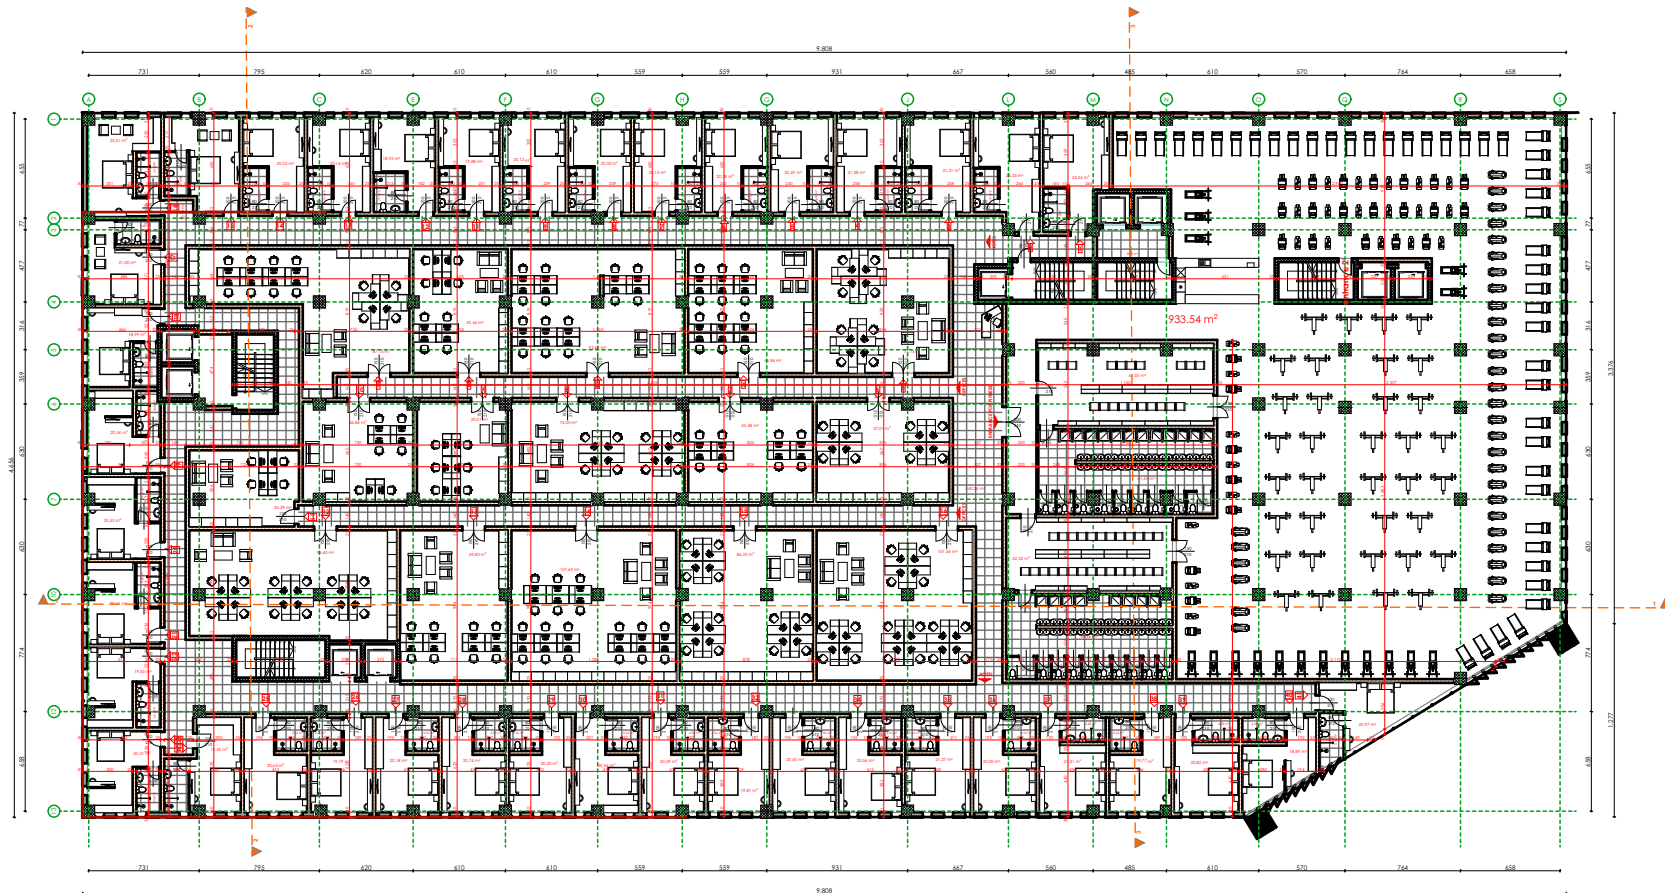


Scale : 1:500

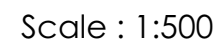


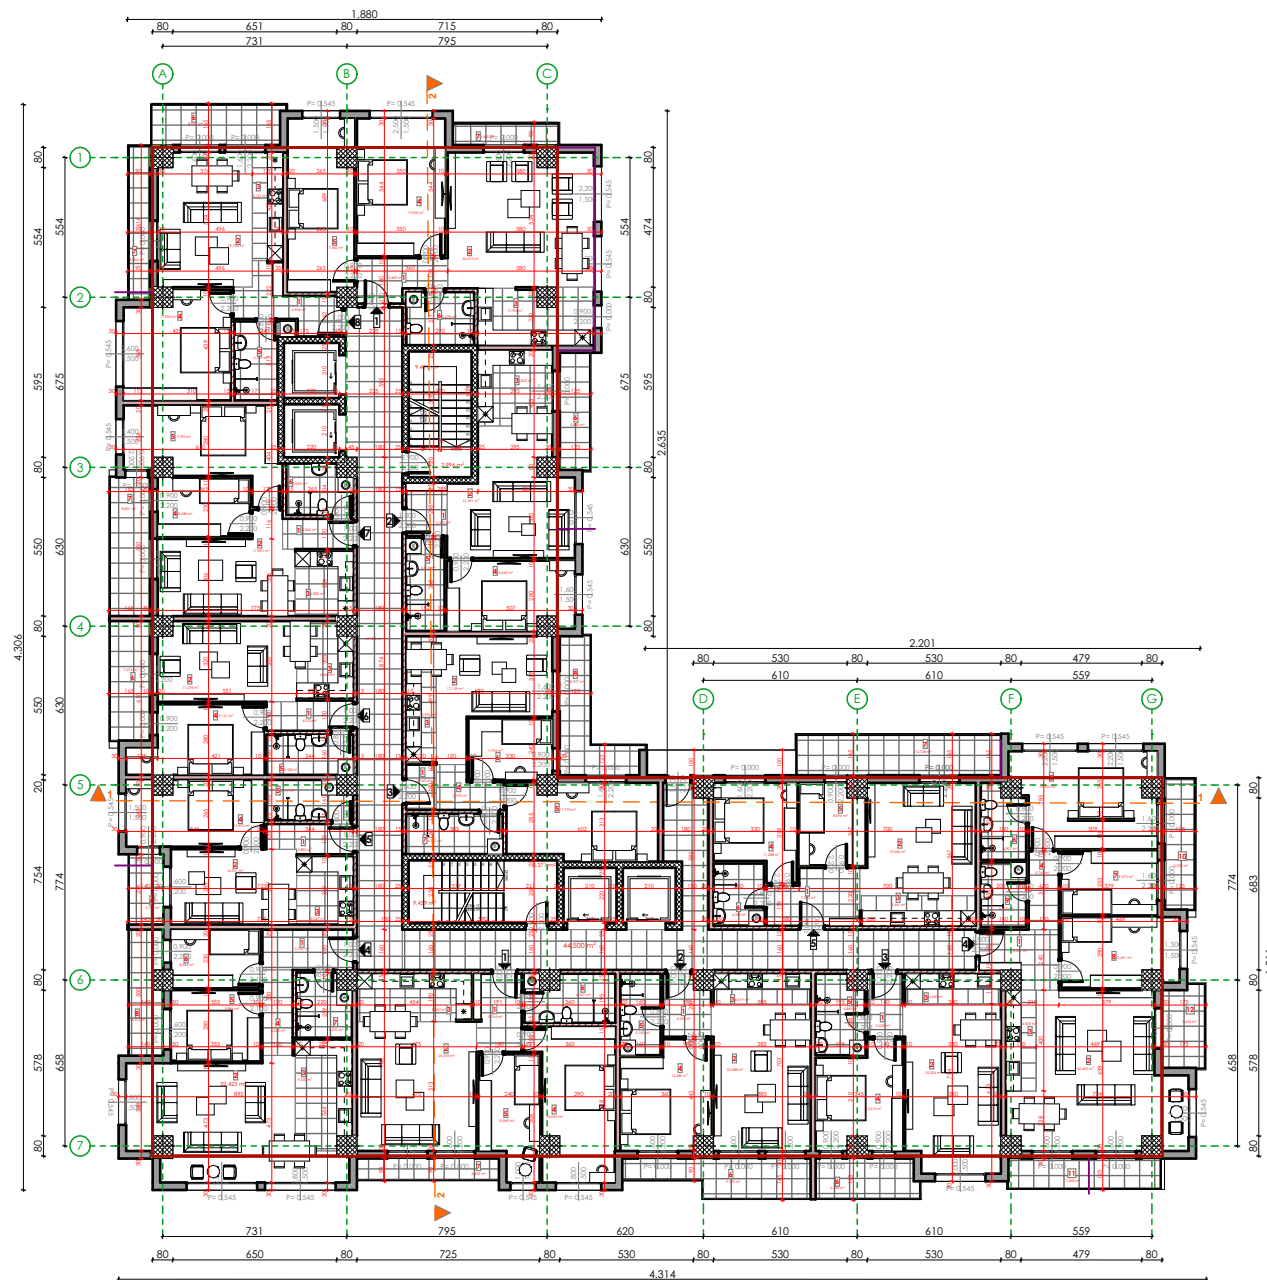


Scale : 1:300

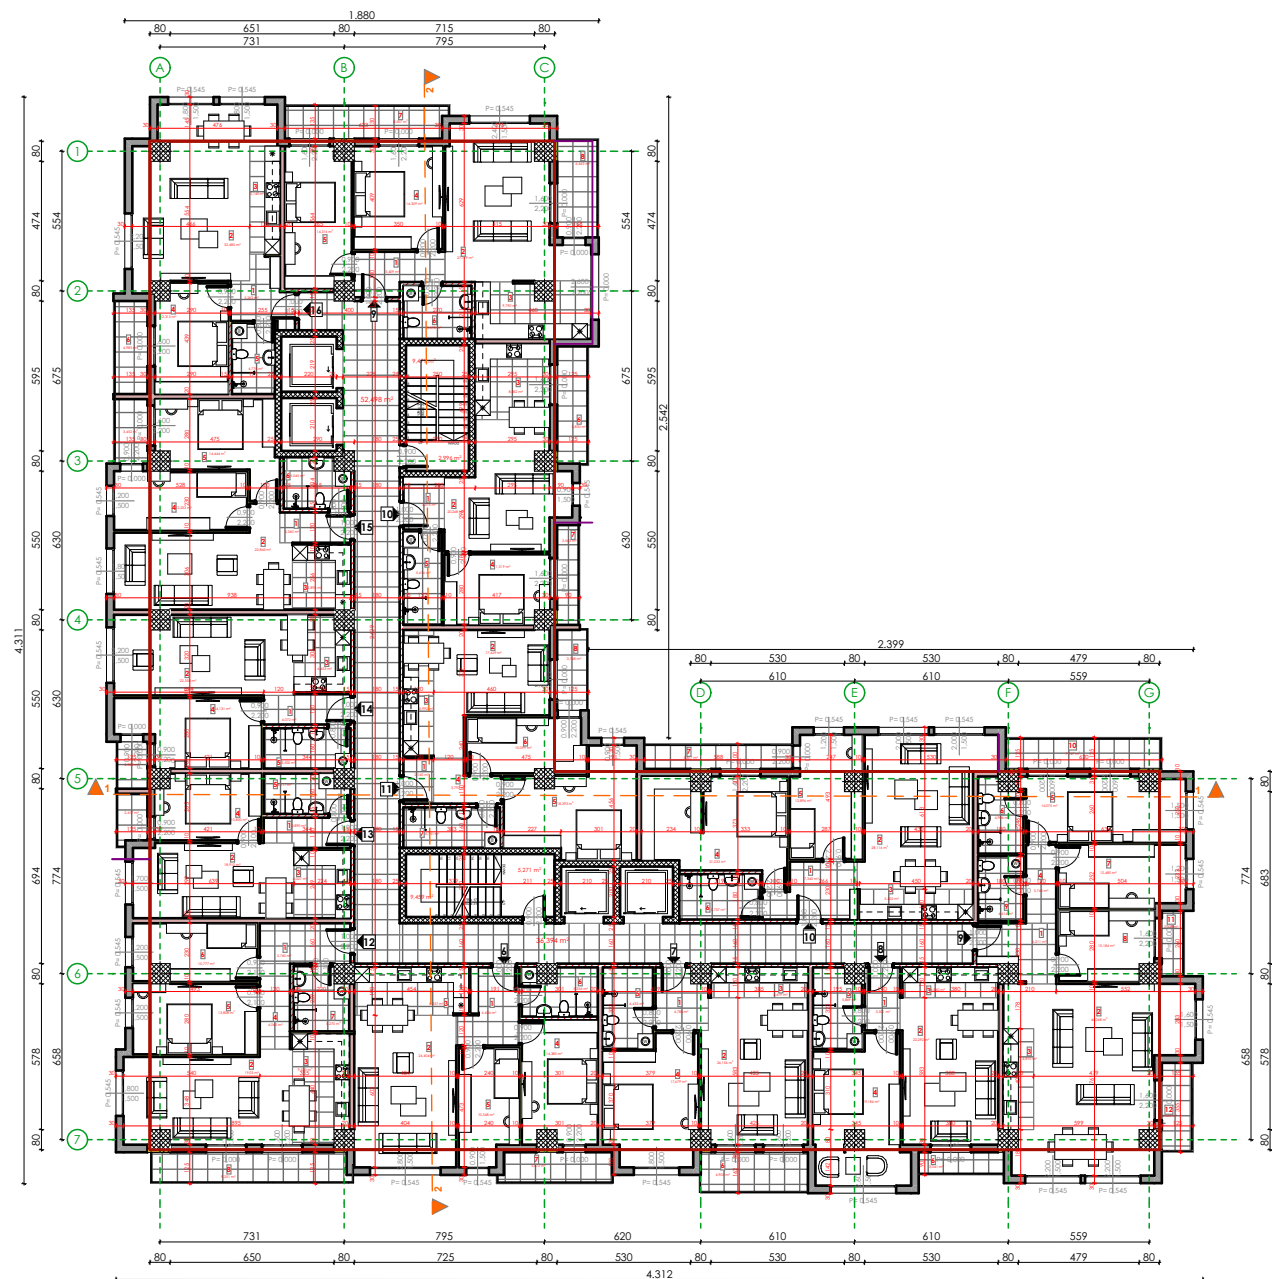

OBJECT A - 4TH,6TH,8TH,10TH,12TH,14TH,16TH,18TH FLOOR

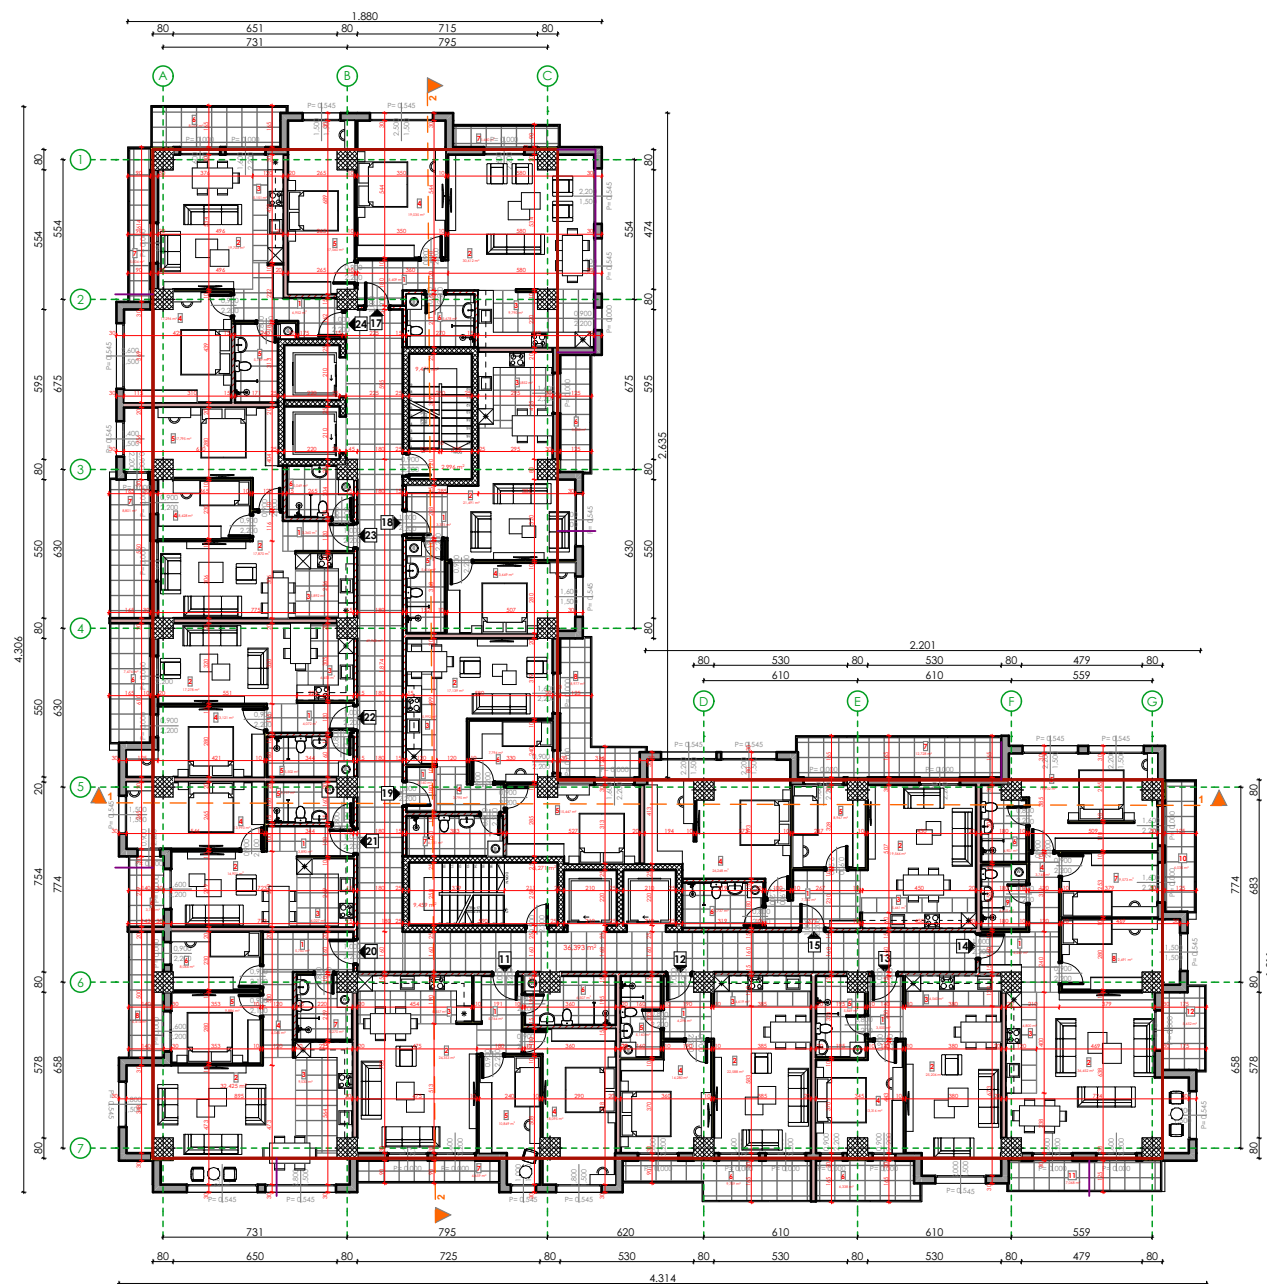


Scale : 1:300

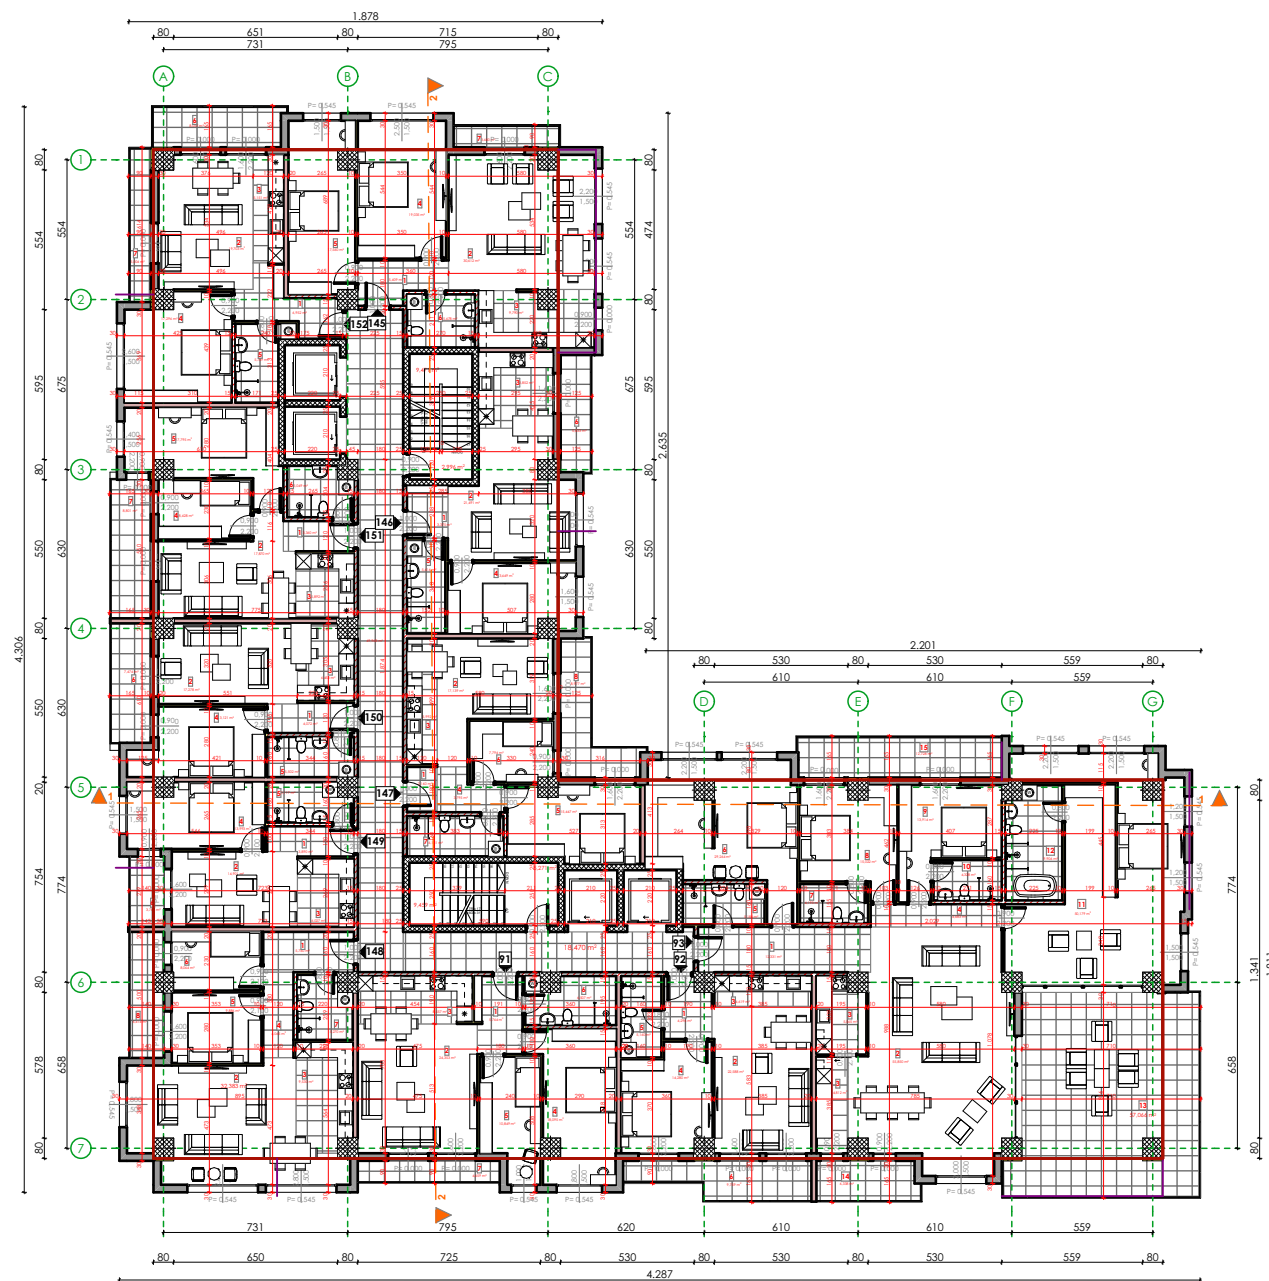


Scale : 1:300


OBJECT B - SECOND FLOOR

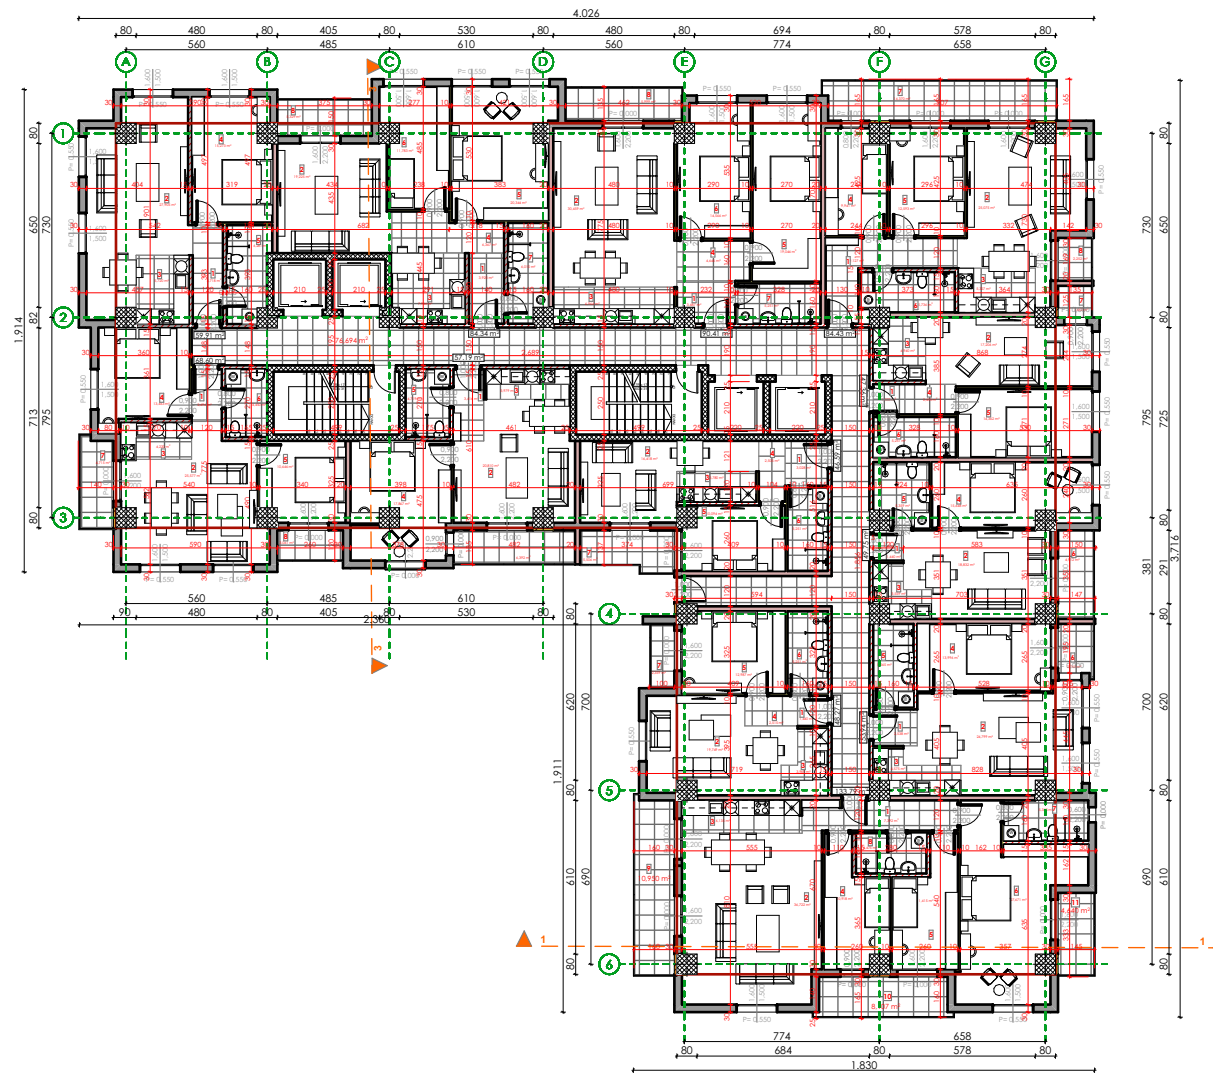

Scale : 1:300

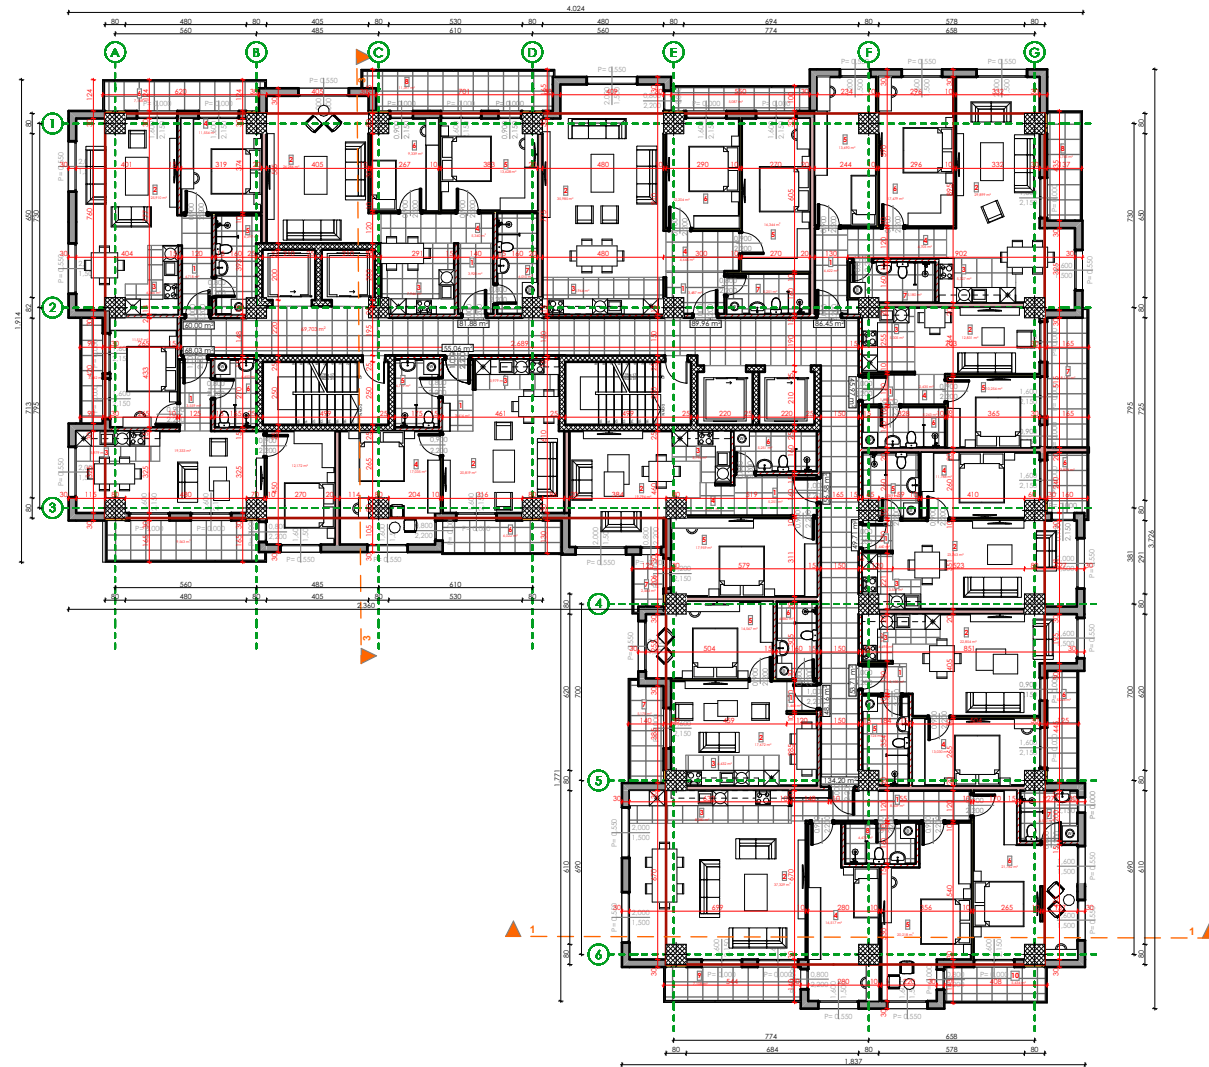


OBJECT B - 4TH,6TH,8TH,10TH,12TH,14TH,16TH FLOOR

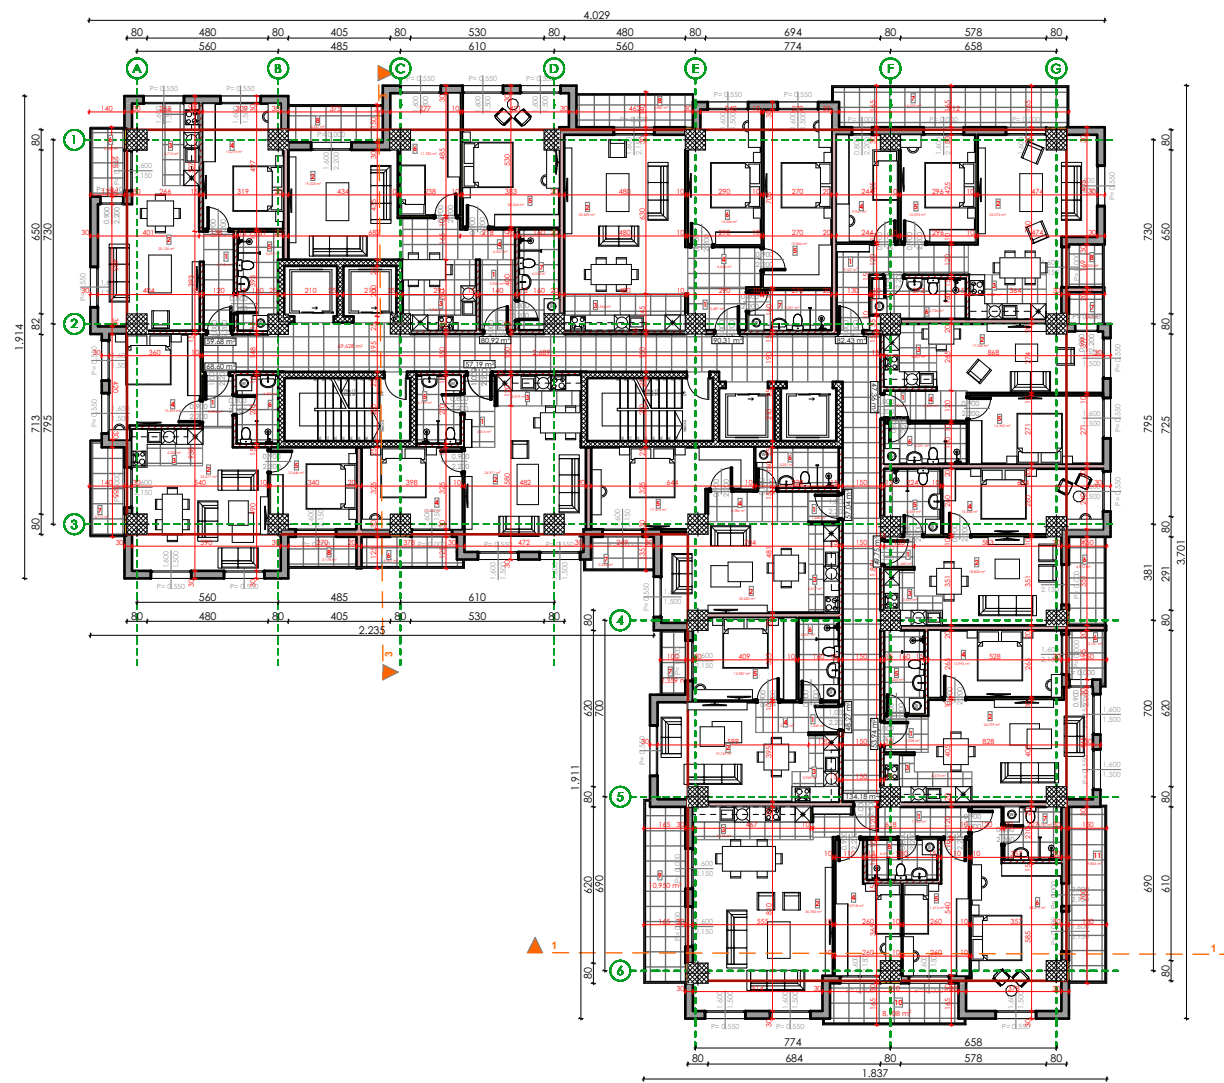

Scale : 1:300


OBJECT B - SEVENTEENTH FLOOR

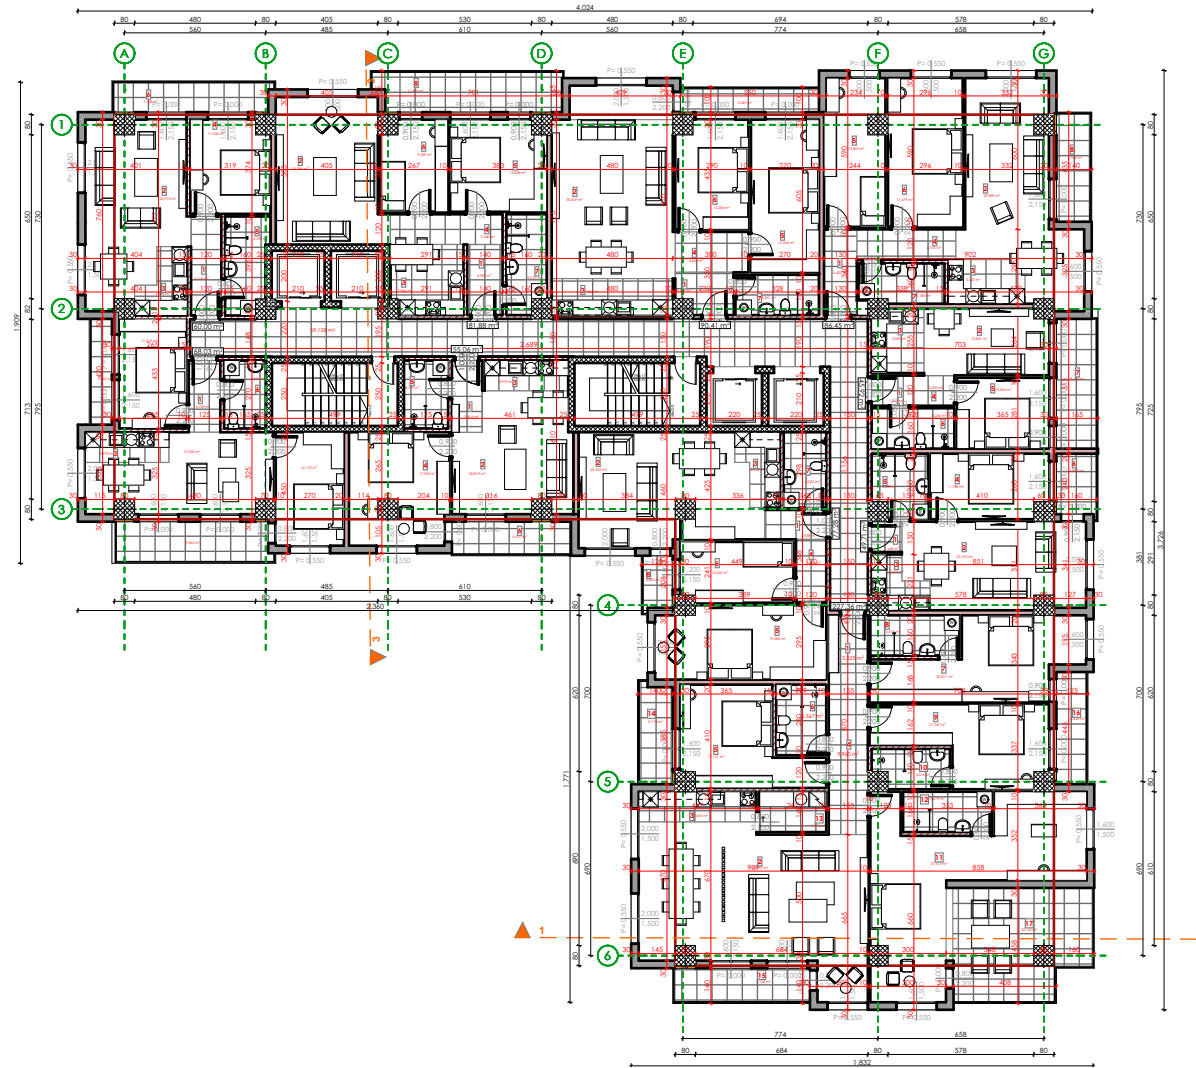


Scale : 1:300

SECTIONS

SECTION 1-1

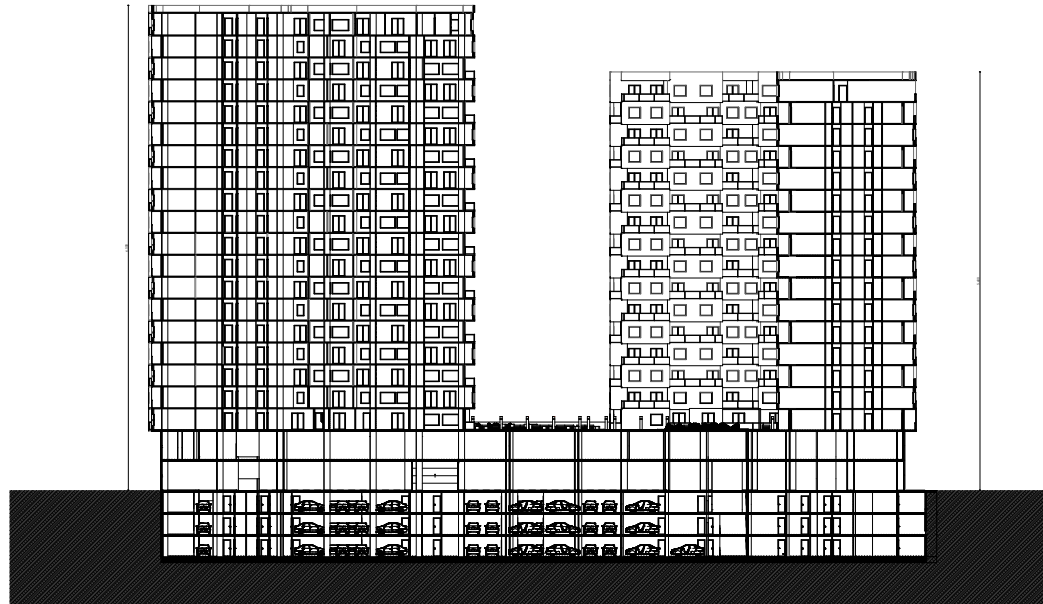

SECTION 2-2

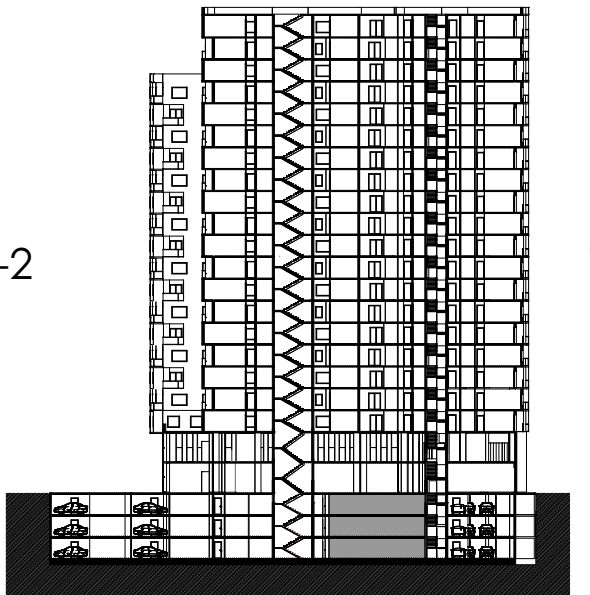

SECTION 3-3




ELEVATIONS

NORTH ELEVATION




SOUTH ELEVATION

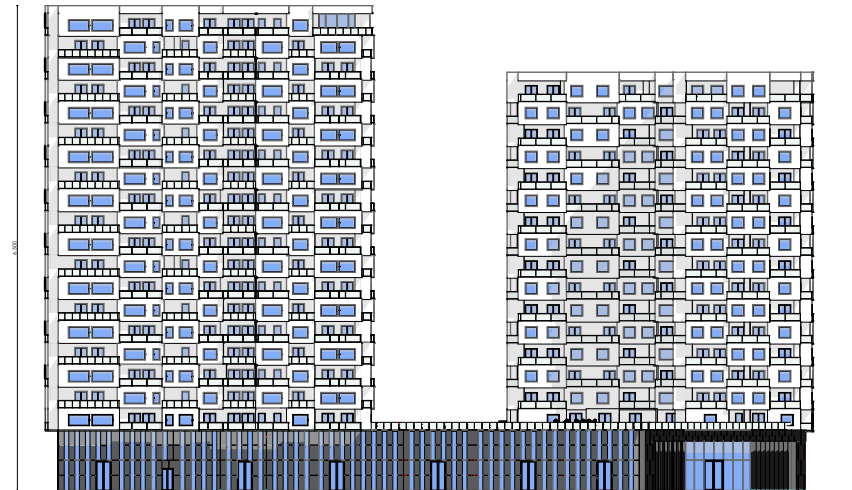

ELEVATIONS

EAST ELEVATION

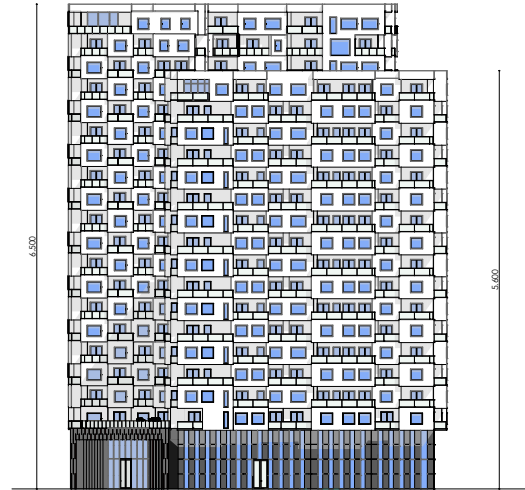

WEST ELEVATION

